


[illegible]

Feros de distribuição	
Ferro	Armadura de distribuição
N21	31 N4 ø5.0 c/12.5 C=345
N20	19 N2 ø5.0 c/12.5 C=590
N21	31 N3 ø5.0 c/12.5 C=335
N20	19 N2 ø5.0 c/12.5 C=590
N12	20 N1 ø5.0 c/12.5 C=600

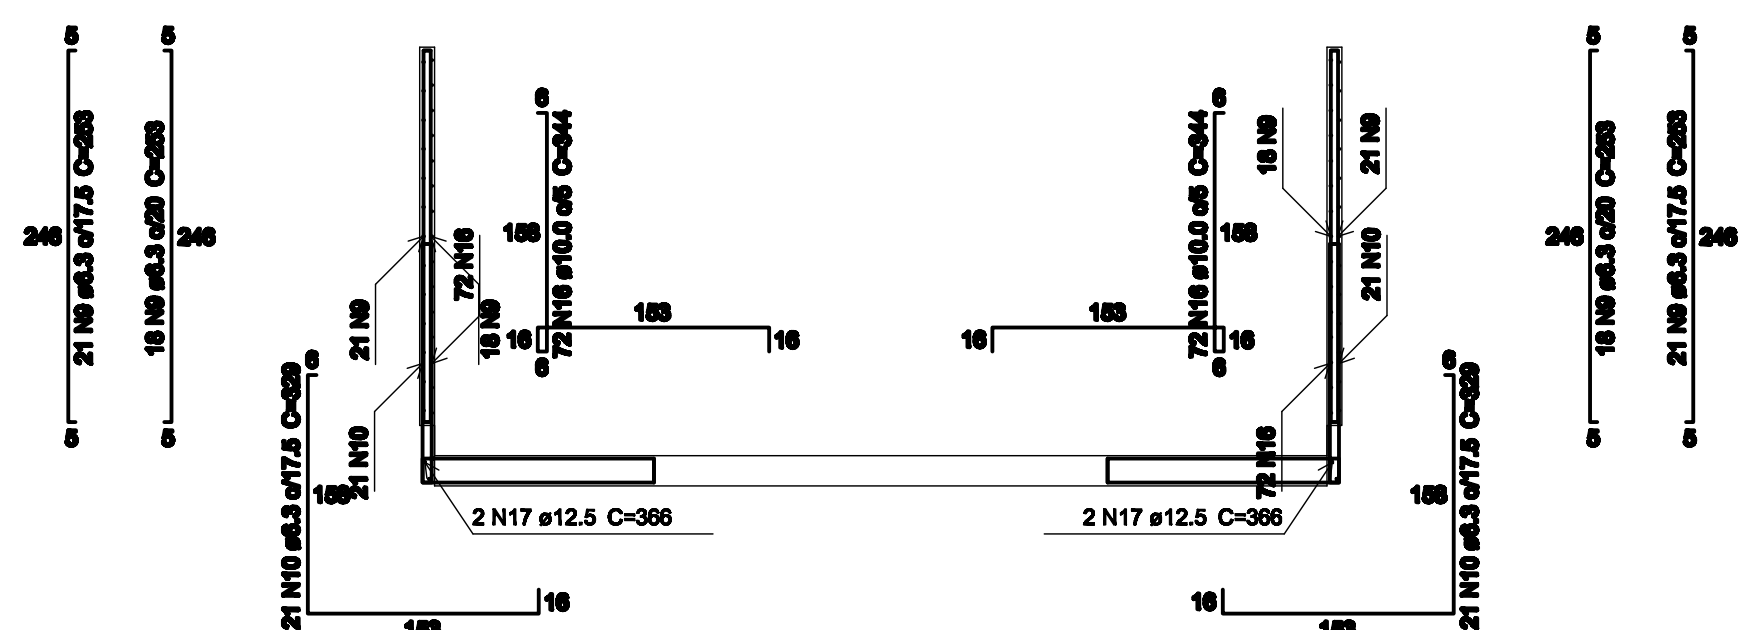

AÇO	DIAM (mm)	C.TOTAL (mt)	QUANT + 10 % (Barras)	PESO + 10 % (kg)
CA50	6.3	2407.9	221	848.1
	8.0	406.1	38	175.8
	10.0	987.6	92	676.8
	12.5	822.8	76	671.6
CA80	5.0	555	rolô	94.1
PESO TOTAL (kg)				
CA50	2372.2			
CA80	94.1			

Volume de concreto (C-30) = 14.75 m³
Área de forma = 134.64 m²